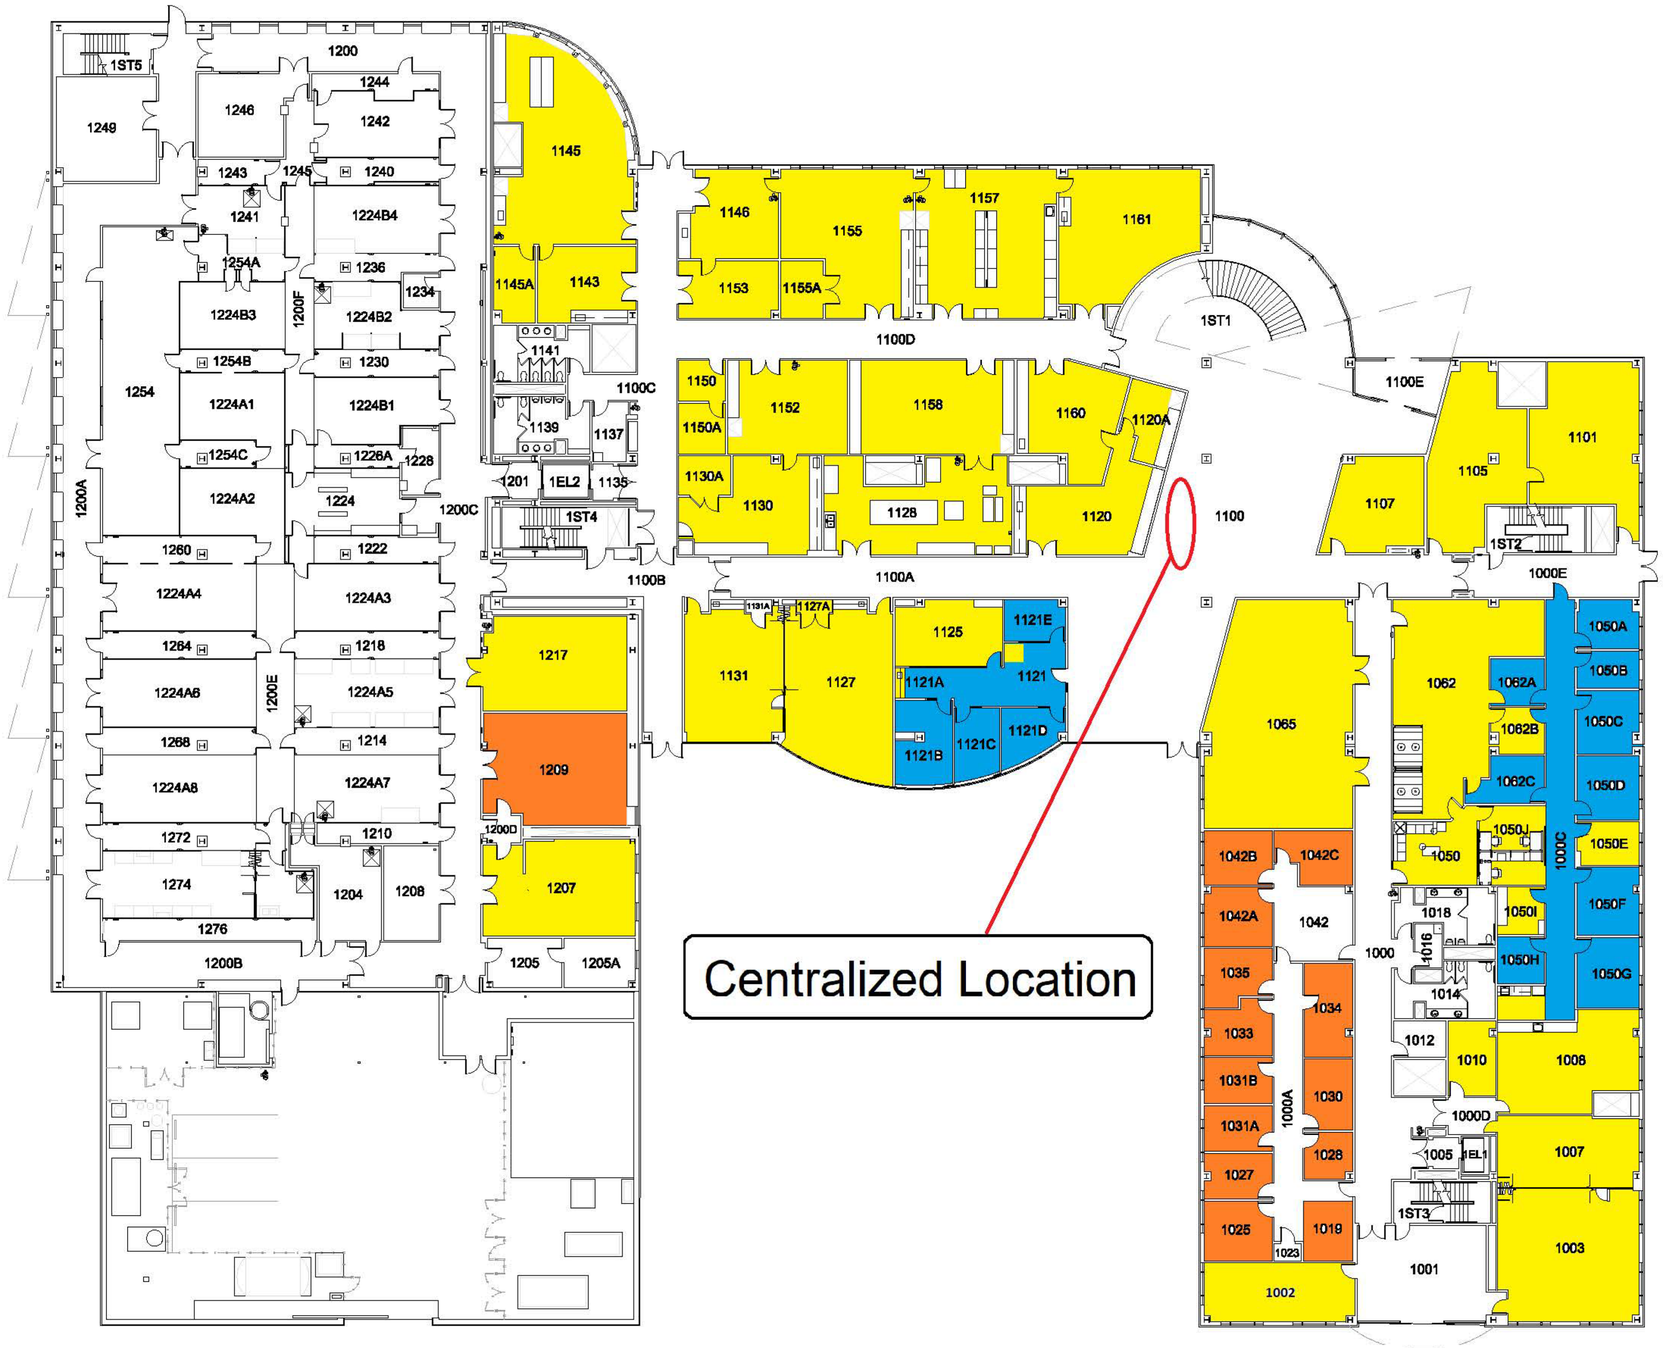

1 **KEMPER HALL - FIRST FLOOR** Luz Davila

Scale: 1/32" = 1'-0"

Scale: 1/32" = 1'-0"

PLAN CHECK REVIEW

FACILITIES OPERATIONS & MAINTENANCE PLAN CHECK COMMITTEE CERTIFICATION

THESE PROJECT DOCUMENTS HAVE COMPLETED THE PLAN CHECK PROCESS.

CHAIRPERSON, PLAN CHECK COMMITTEE — DATE

DAILY
MONDAY
TUESDAY
WEDNESDAY
THURSDAY
FRIDAY
LOCKER
NO SERVICE

REV	DATE	DESCRIPTION	BY	CHKD

REVISION HISTORY

PROJECT TITLE

University of California Davis
Facilities-Visual Information System (VIS)
Master Building Brochure (Architectural)

DRAWING TITLE

FIRST FLOOR

PROJECT MGR:	PROJECT NO: 4633BRO		DRAWING NO: 2
CHKED BY:			
DESIGNED BY:	GRID: 4633	ZONE: E157	
DRAWN BY:	SCALE: 1/32" = 1'-0"		REV:
SIZE: B	DATE: 11/07/18		SHEET: OF:

CAD FILE NO: — FILE INDEX NO:

IF THIS DRAWING IS NOT 11"X17" IT HAS BEEN REDUCED, SCALE ACCORDINGLY.

DWG NO. 2 | PROJECT NO. | CAD FILE NO. | XREF'S AND FILE INFORMATION | FILE INDEX NO.

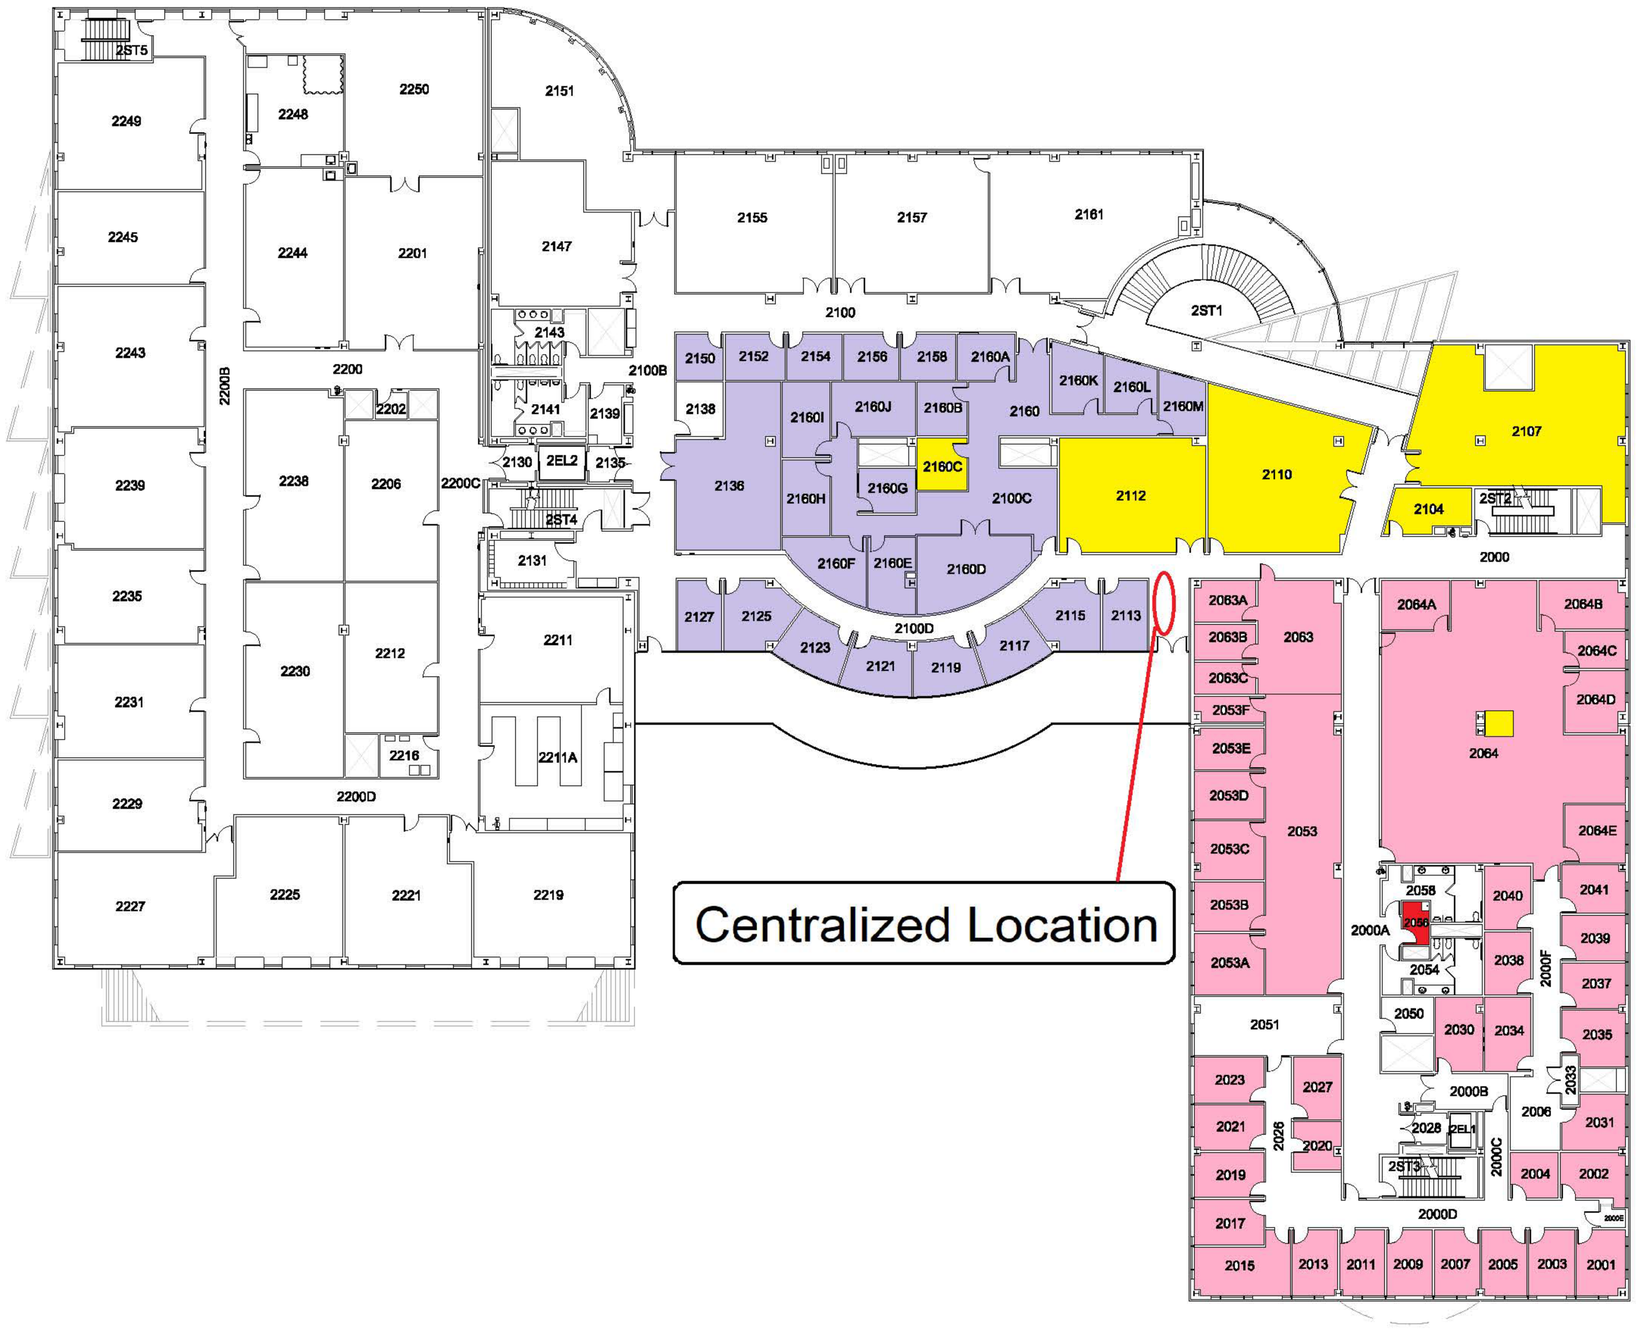

KEMPER HALL - SECOND FLOOR

Luz Davila

1

Scale: 1/32" = 1'-0"

N

Scale: 1/32" = 1'-0"

PLAN CHECK REVIEW

FACILITIES
OPERATIONS & MAINTENANCE
PLAN CHECK COMMITTEE CERTIFICATION
THESE PROJECT DOCUMENTS HAVE COMPLETED THE PLAN CHECK PROCESS.

CHAIRPERSON, PLAN CHECK COMMITTEE — DATE

DAILY
MONDAY
TUESDAY
WEDNESDAY
THURSDAY
FRIDAY
LOCKER
NO SERVICE

REV	DATE	DESCRIPTION	BY	CHKD

REVISION HISTORY

PROJECT TITLE

University of California Davis
Facilities-Visual Information System (VIS)
Master Building Brochure (Architectural)

DRAWING TITLE

SECOND FLOOR

PROJECT MGR:	PROJECT NO: 4633BRO		DRAWING NO: 3
CHKED BY:			
DESIGNED BY:	DAAK: 4633	ZONE: E157	REVS
DRAWN BY:	SCALE: 1/32" = 1'-0"		
SIZE: B	DATED: 06/06/19	SHEET:	OF:

CAD FILE NO: | FILE INDEX NO:

IF THIS DRAWING IS NOT 11"X17" IT HAS BEEN REDUCED, SCALE ACCORDINGLY.

FILE INDEX NO:

XREF'S AND FILE INFORMATION

CAD FILE NO:

PROJECT NO:

DWG NO: 3

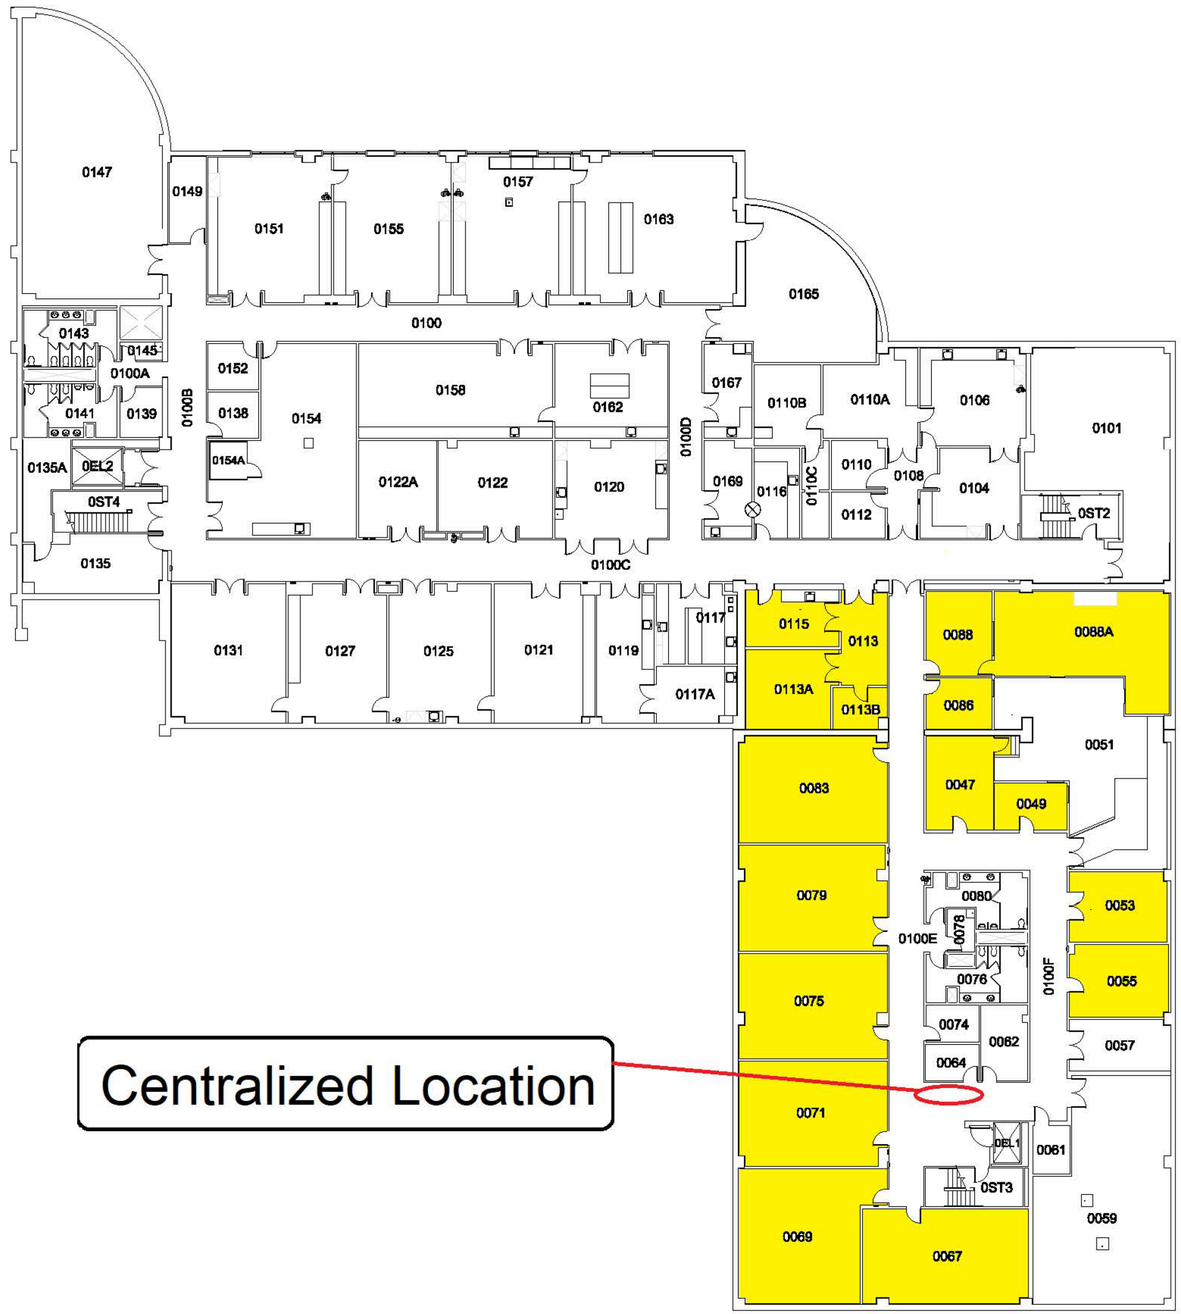

Centralized Location

1 KEMPER HALL - BASEMENT Luz Davila

Scale: 1/32" = 1'-0"

N

Scale: 1/32" = 1'-0"

PLAN CHECK REVIEW

FACILITIES OPERATIONS & MAINTENANCE PLAN CHECK COMMITTEE CERTIFICATION

THESE PROJECT DOCUMENTS HAVE COMPLETED THE PLAN CHECK PROCESS.

CHAIRPERSON, PLAN CHECK COMMITTEE DATE

DAILY
MONDAY
TUESDAY
WEDNESDAY
THURSDAY
FRIDAY
LOCKER
NO SERVICE

REV.	DATE	DESCRIPTION	BY	CHKD

REVISION HISTORY

PROJECT TITLE

University of California Davis
Facilities-Visual Information System (VIS)
Master Building Brochure (Architectural)

DRAWING TITLE

BASEMENT

PROJECT MGR:	PROJECT NO: 4633BRO		DRAWING NO: 1
CHKED BY:			
DESIGNED BY:	DWG#: 4633	ZONE: E157	
DRAWN BY:	SCALE: 1/32" = 1'-0"		REV:
SIZE: B	DATE: 11/27/18		SHEET: OF:

CAD FILE NO: FILE INDEX NO:

IF THIS DRAWING IS NOT 11"X17" IT HAS BEEN REDUCED, SCALE ACCORDINGLY.

FILE INDEX NO:

PROJECT NO: 1

CAD FILE NO:

XREF'S AND FILE INFORMATION

Centralized Location

1 **KEMPER HALL - THIRD FLOOR** Jatindra Lal

Scale: 1/32" = 1'-0"

N

Scale: 1/32" = 1'-0"

PLAN CHECK REVIEW

FACILITIES OPERATIONS & MAINTENANCE PLAN CHECK COMMITTEE CERTIFICATION

THESE PROJECT DOCUMENTS HAVE COMPLETED THE PLAN CHECK PROCESS.

CHAIRPERSON, PLAN CHECK COMMITTEE — DATE

DAILY
MONDAY
TUESDAY
WEDNESDAY
THURSDAY
FRIDAY
LOCKER
NO SERVICE

REV | DATE | DESCRIPTION | BY | CHKED

REVISION HISTORY

PROJECT TITLE

University of California Davis
Facilities-Visual Information System (VIS)
Master Building Brochure (Architectural)

DRAWING TITLE

THIRD FLOOR

PROJECT MGR:	PROJECT NO: 4633BRO		DRAWING NO: 4
CHKED BY:			
DESIGNED BY:	CAMP: 4633	ZONE: E157	
DRAWN BY:	SCALE: 1/32" = 1'-0"		REVs
SIZE: B	DATE: 05/01/19		SHEET: OF:

CAD FILE NO: | FILE INDEX NO:

IF THIS DRAWING IS NOT 11"X17" IT HAS BEEN REDUCED, SCALE ACCORDINGLY.

FILE INDEX NO:

SHEETS AND FILE DESIGNATION

CAD FILE NO:

PROJECT NO:

SHT NO: 4