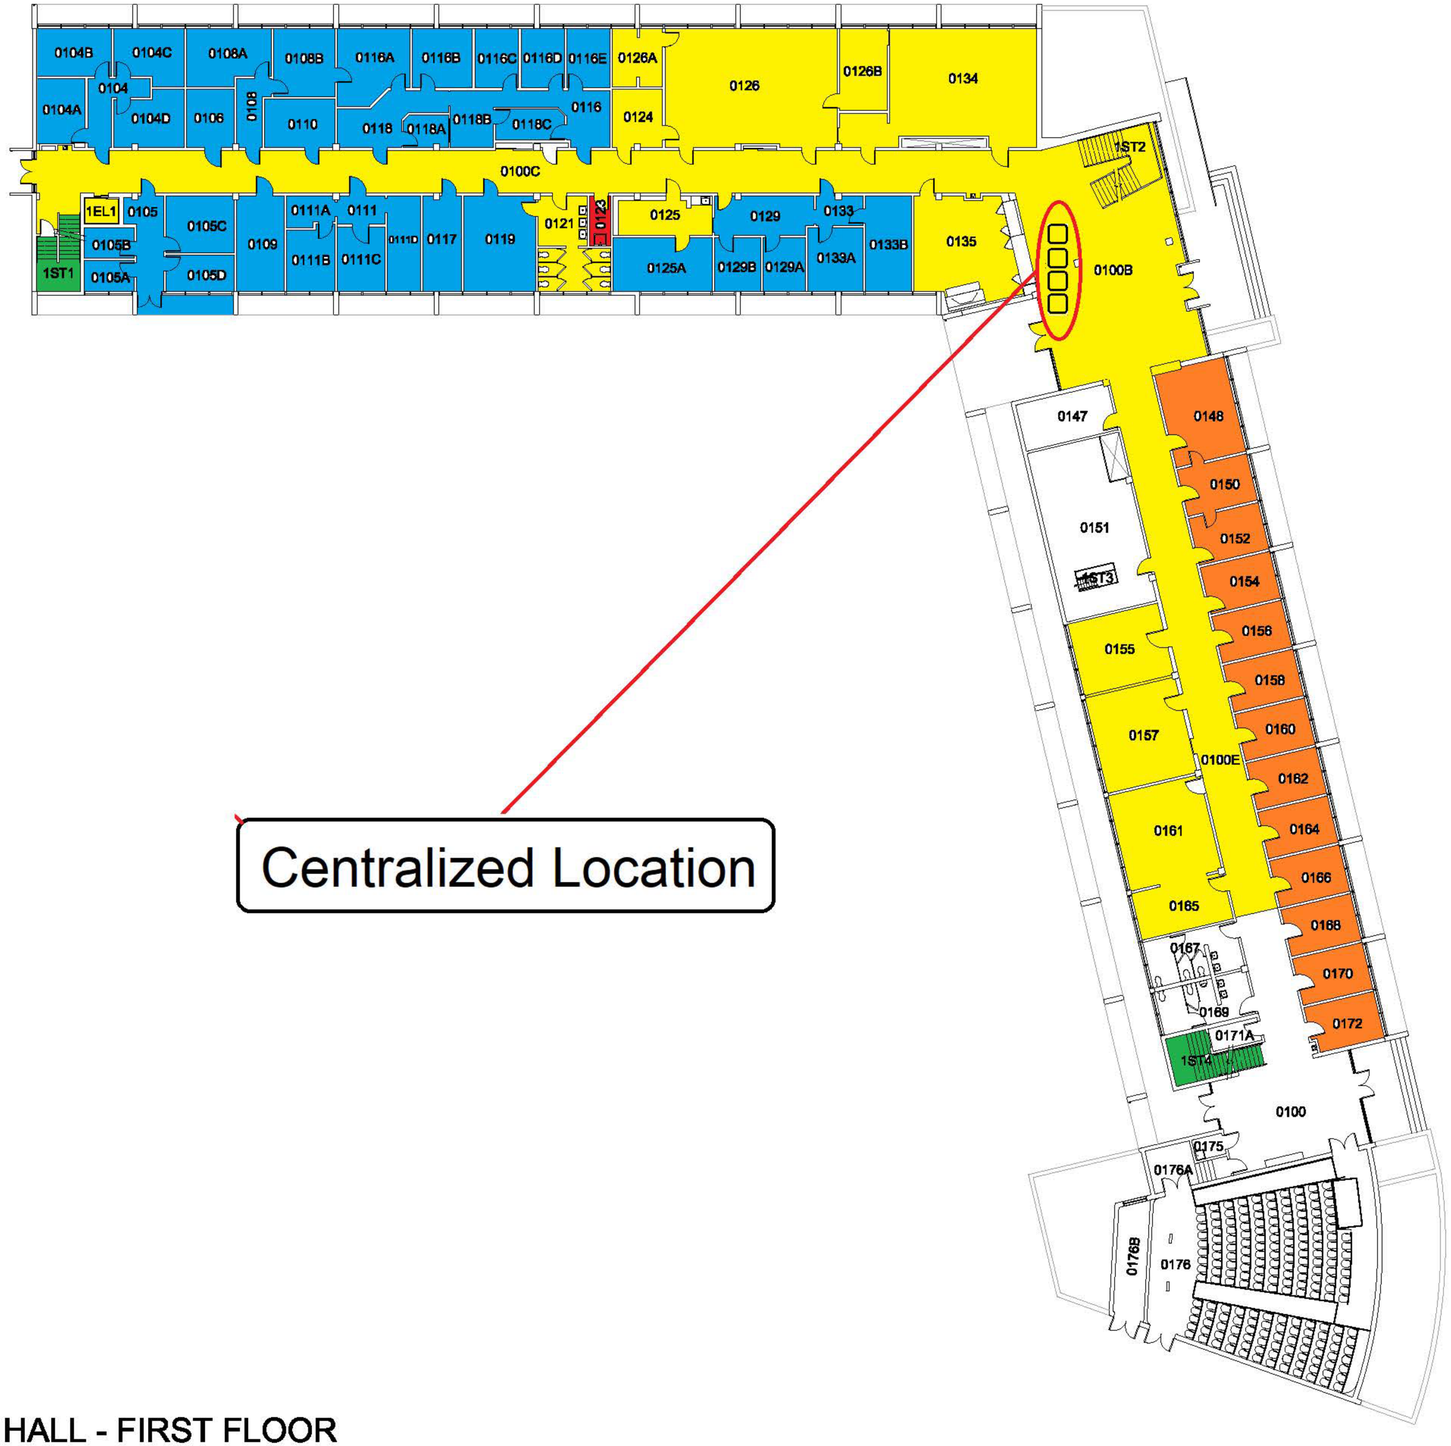

1 EVERSON HALL - FIRST FLOOR

Scale: 1/32" = 1'-0"

PLAN CHECK REVIEW

FACILITIES
OPERATIONS & MAINTENANCE
PLAN CHECK COMMITTEE CERTIFICATION

THESE PROJECT DOCUMENTS HAVE COMPLETED THE PLAN CHECK PROCESS.

CHAIRPERSON, PLAN CHECK COMMITTEE — DATE

DAILY
MONDAY
TUESDAY
WEDNESDAY
THURSDAY
FRIDAY
LOCKER
NO SERVICE
Centralized Location

REV	DATE	DESCRIPTION	BY	CHKD

REVISION HISTORY

PROJECT TITLE

University of California Davis
Facilities-Visual Information System (VIS)
Master Building Brochure (Architectural)

DRAWING TITLE

FIRST FLOOR

PROJECT MGR:	PROJECT NO:		DRAWING NO:
CHKED BY:	3350BRO		2
DESIGNED BY:	DWG: 3350	ZONE: C039	
DRAWN BY:	SCALE: 1/32" = 1'-0"		REV:
SIZE: B	DATED: 11/05/18		SHEET: OF:

CAD FILE NO: — FILE INDEX NO:

IF THIS DRAWING IS NOT 11"X17" IT HAS BEEN REDUCED, SCALE ACCORDINGLY.

DWG NO: 2 — PROJECT NO: — CAD FILE NO: — SHEET & FILE INFORMATION

FILE INDEX NO:

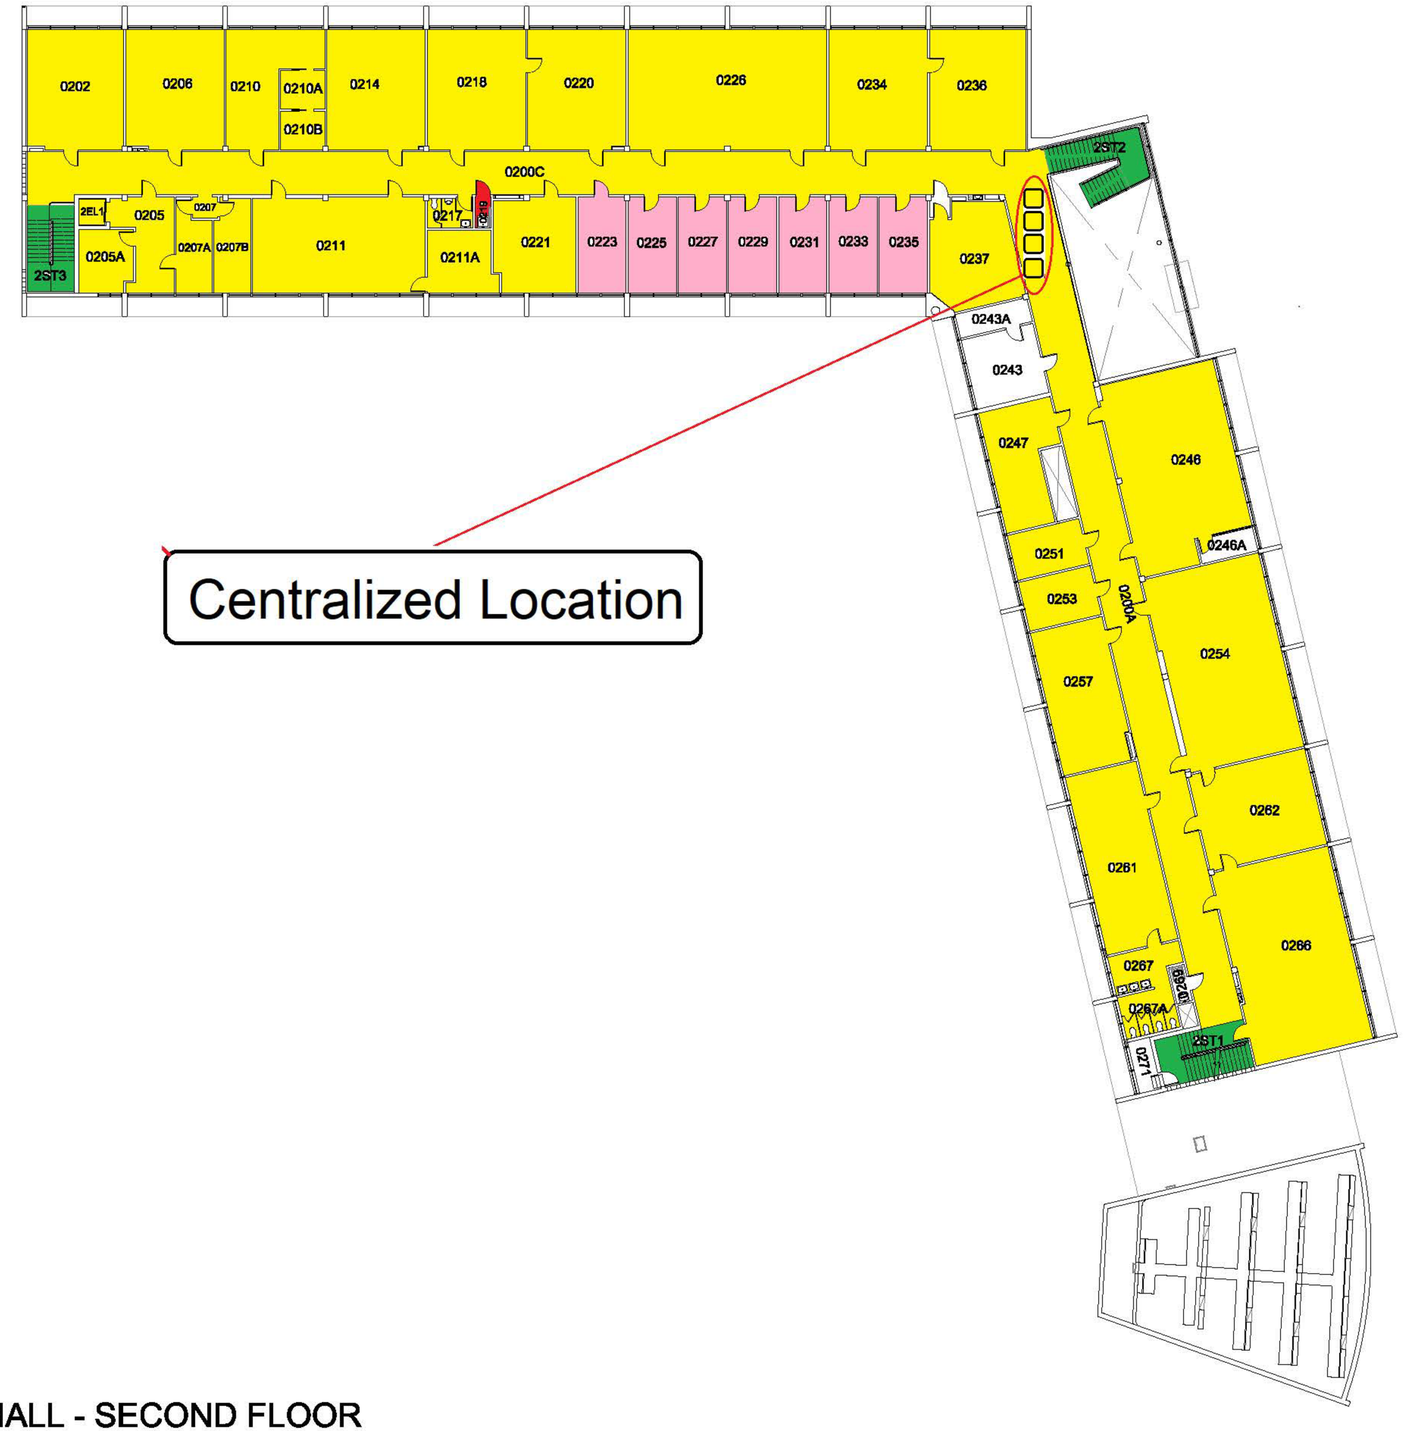

1 EVERSON HALL - SECOND FLOOR

Scale: 1/32" = 1'-0"

N

Scale: 1/32" = 1'-0"

PLAN CHECK REVIEW

FACILITIES
OPERATIONS & MAINTENANCE
PLAN CHECK COMMITTEE CERTIFICATION

THESE PROJECT DOCUMENTS HAVE COMPLETED THE PLAN CHECK PROCESS.

CHAIRPERSON, PLAN CHECK COMMITTEE — DATE

DAILY
MONDAY
TUESDAY
WEDNESDAY
THURSDAY
FRIDAY
LOCKER
NO SERVICE
Centralized Location

REV	DATE	DESCRIPTION	BY	CHKD

REVISION HISTORY

PROJECT TITLE

University of California Davis
Facilities-Visual Information System (VIS)
Master Building Brochure (Architectural)

DRAWING TITLE

SECOND FLOOR

PROJECT MGR:	PROJECT NO:		DRAWING NO:
CHKED BY:	3350BRO		3
DESIGNED BY:	CAMPUS: 3350	ZONE: C039	
DRAWN BY:	SCALE: 1/32" = 1'-0"		REV:
SIZE: B	DATE: 11/05/18		SHEET: OF:

CAD FILE NO:

FILE INDEX NO:

IF THIS DRAWING IS NOT 11"X17" IT HAS BEEN REDUCED, SCALE ACCORDINGLY.

FILE INDEX NO.

JOB'S AND FILE INFORMATION

CAD FILE NO.

PROJECT NO.

SHT. NO. 3